No.	Note
1	All dimensions to be verified on site by GENERAL CONTRACTOR prior to any work, setting out or shop drawings being prepared.
2	© copyright SAUNDERS BOSTON LIMITED. All rights reserved. This drawing remains the property of SAUNDERS BOSTON LIMITED at all times and may not be reproduced or copied in whole or in part without their prior written consent.
3	This drawing and related specifications are for use only in the stated location.
4	This drawing is to be read in conjunction with all other Consultants drawings and specifications.
5	Drainage has not been surveyed and any/all pipe locations and below ground drainage runs are indicative.
6	It is assumed that all works will be carried out by a competent contractor who will be working, where appropriate, to an approved method statement.

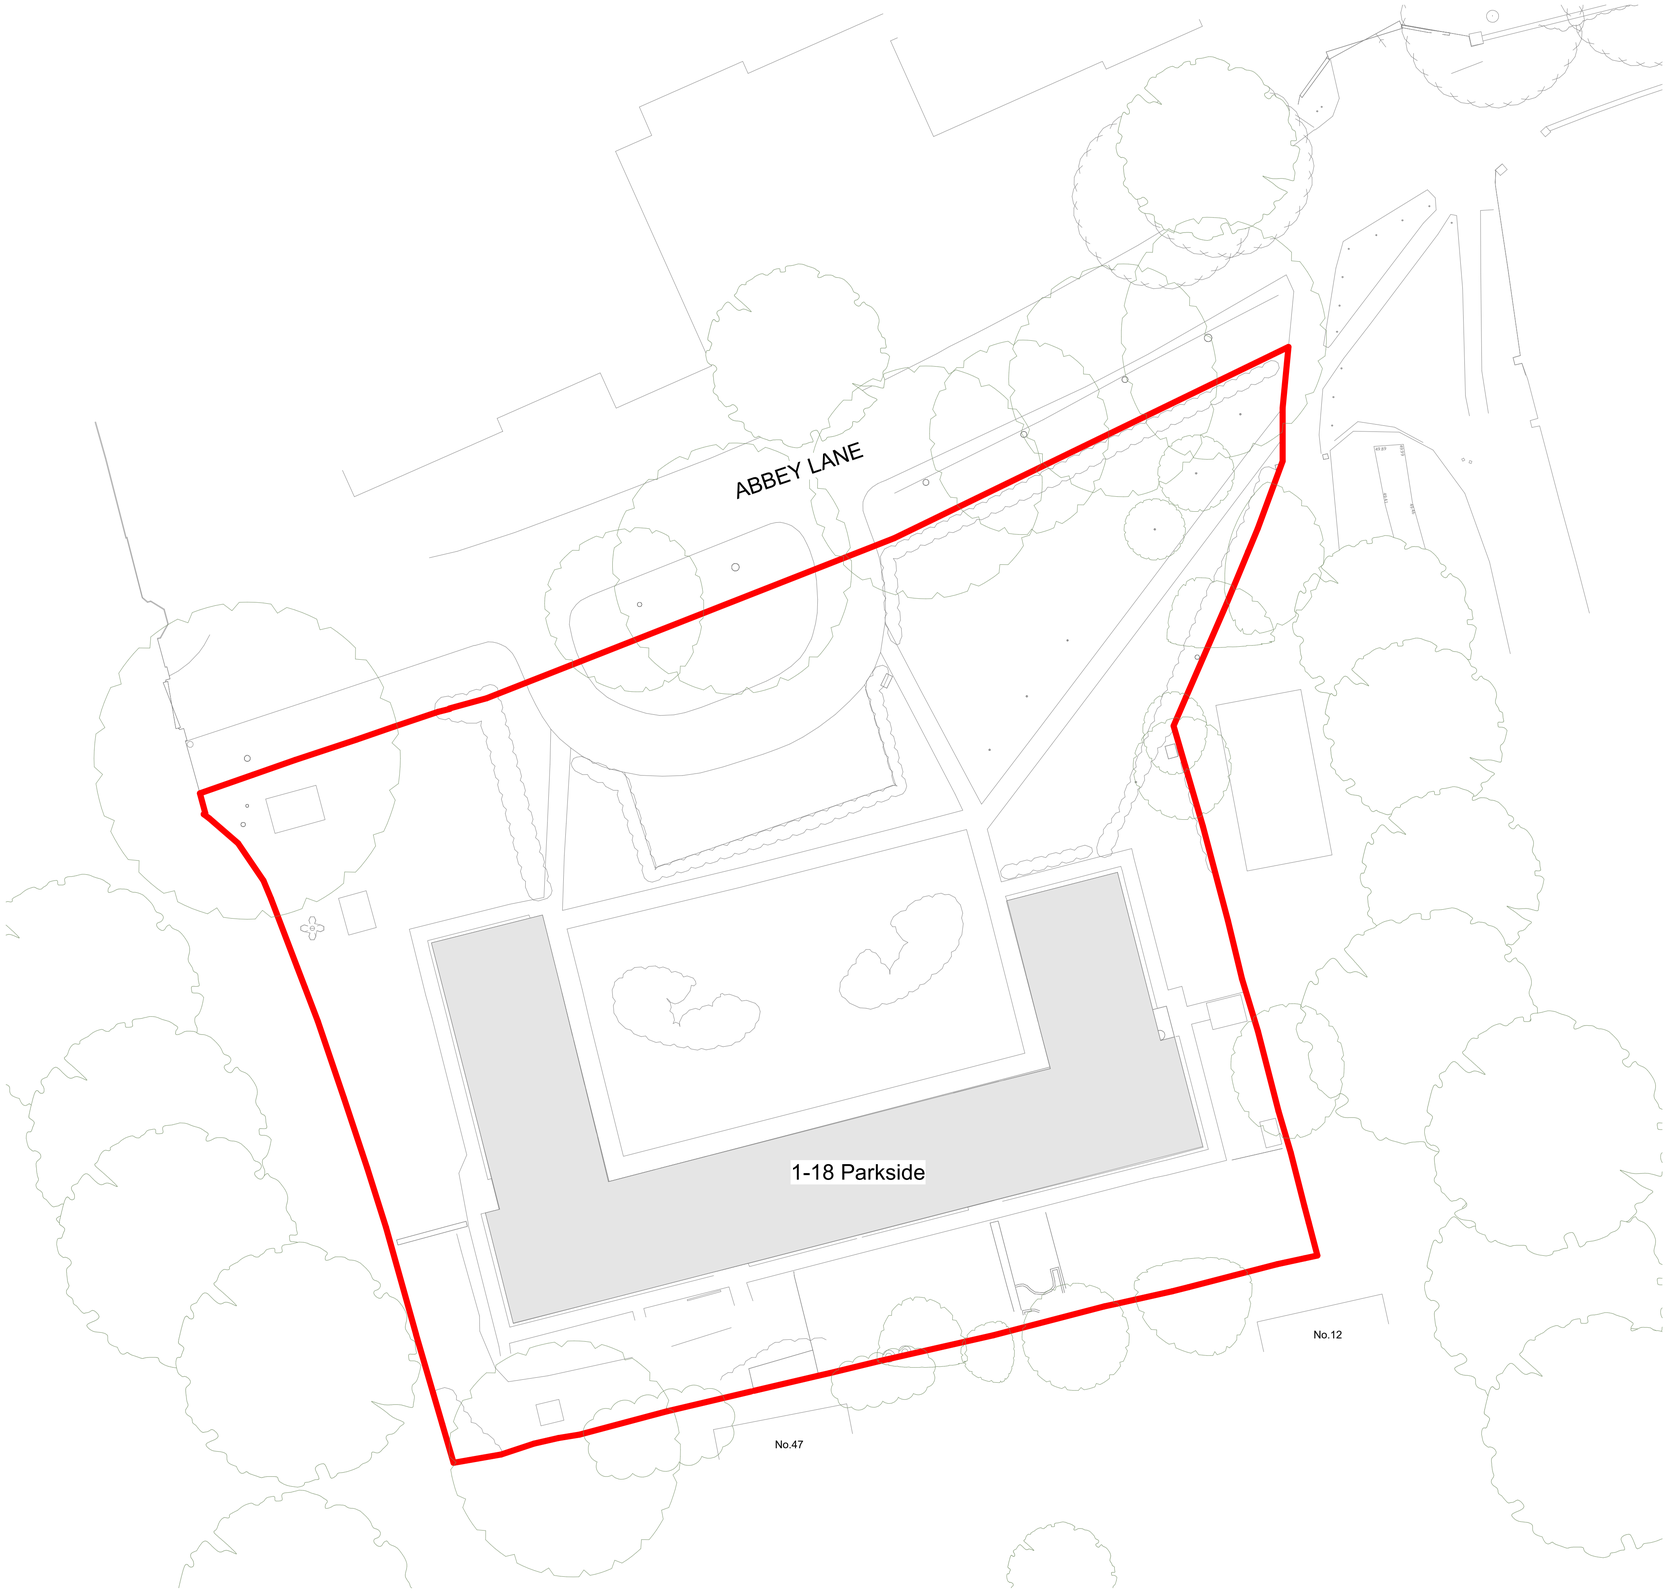

Existing Site Plan
1 : 200

Scale 1:200
0 2 4 6 10m

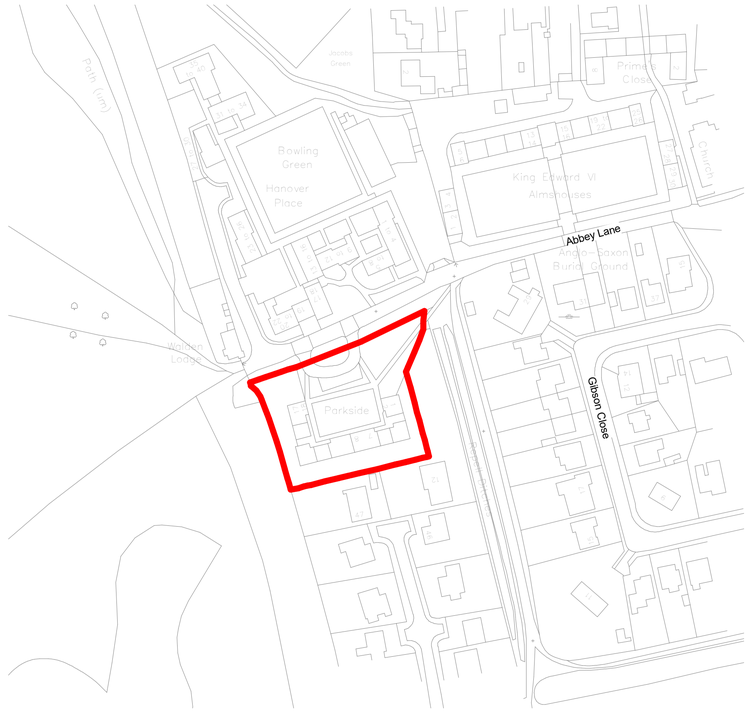

Existing Location Plan
1 : 1250

Scale 1:1250
0 12.5 25 37.5 62.5m

Scale 1:1250
0 12.5 25 37.5 62.5m

Scale 1:200
0 2 4 6 10m

No.	Revision	Date	Chk.	Auth.
A	Planning Issue	2022/05/04	KK	BH

Saunders Boston Architects

Eastern Gate House, 119 Newmarket Road, Cambridge CB5 8HA
T:01223 367733
office@saundersboston.co.uk

The Generator, The Gallery, King's Wharf
The Quay, Exeter EX2 4AN
T:01392 348627
www.saundersboston.co.uk

Client: Uttlesford District Council

Job: Parkside, Saffron Walden

Drawing: Existing Site and Location Plan

PLANNING

Scale: As indicated @A1

Revision: A

SBA Project Code: 1784

Drawn: KK | Date: 29/04/22

Checked: BH | Suitability Code:

project: 1784 | originator: -SBA | zone: -XX | level: -XX | type: -DR | role: -A | number: -501